




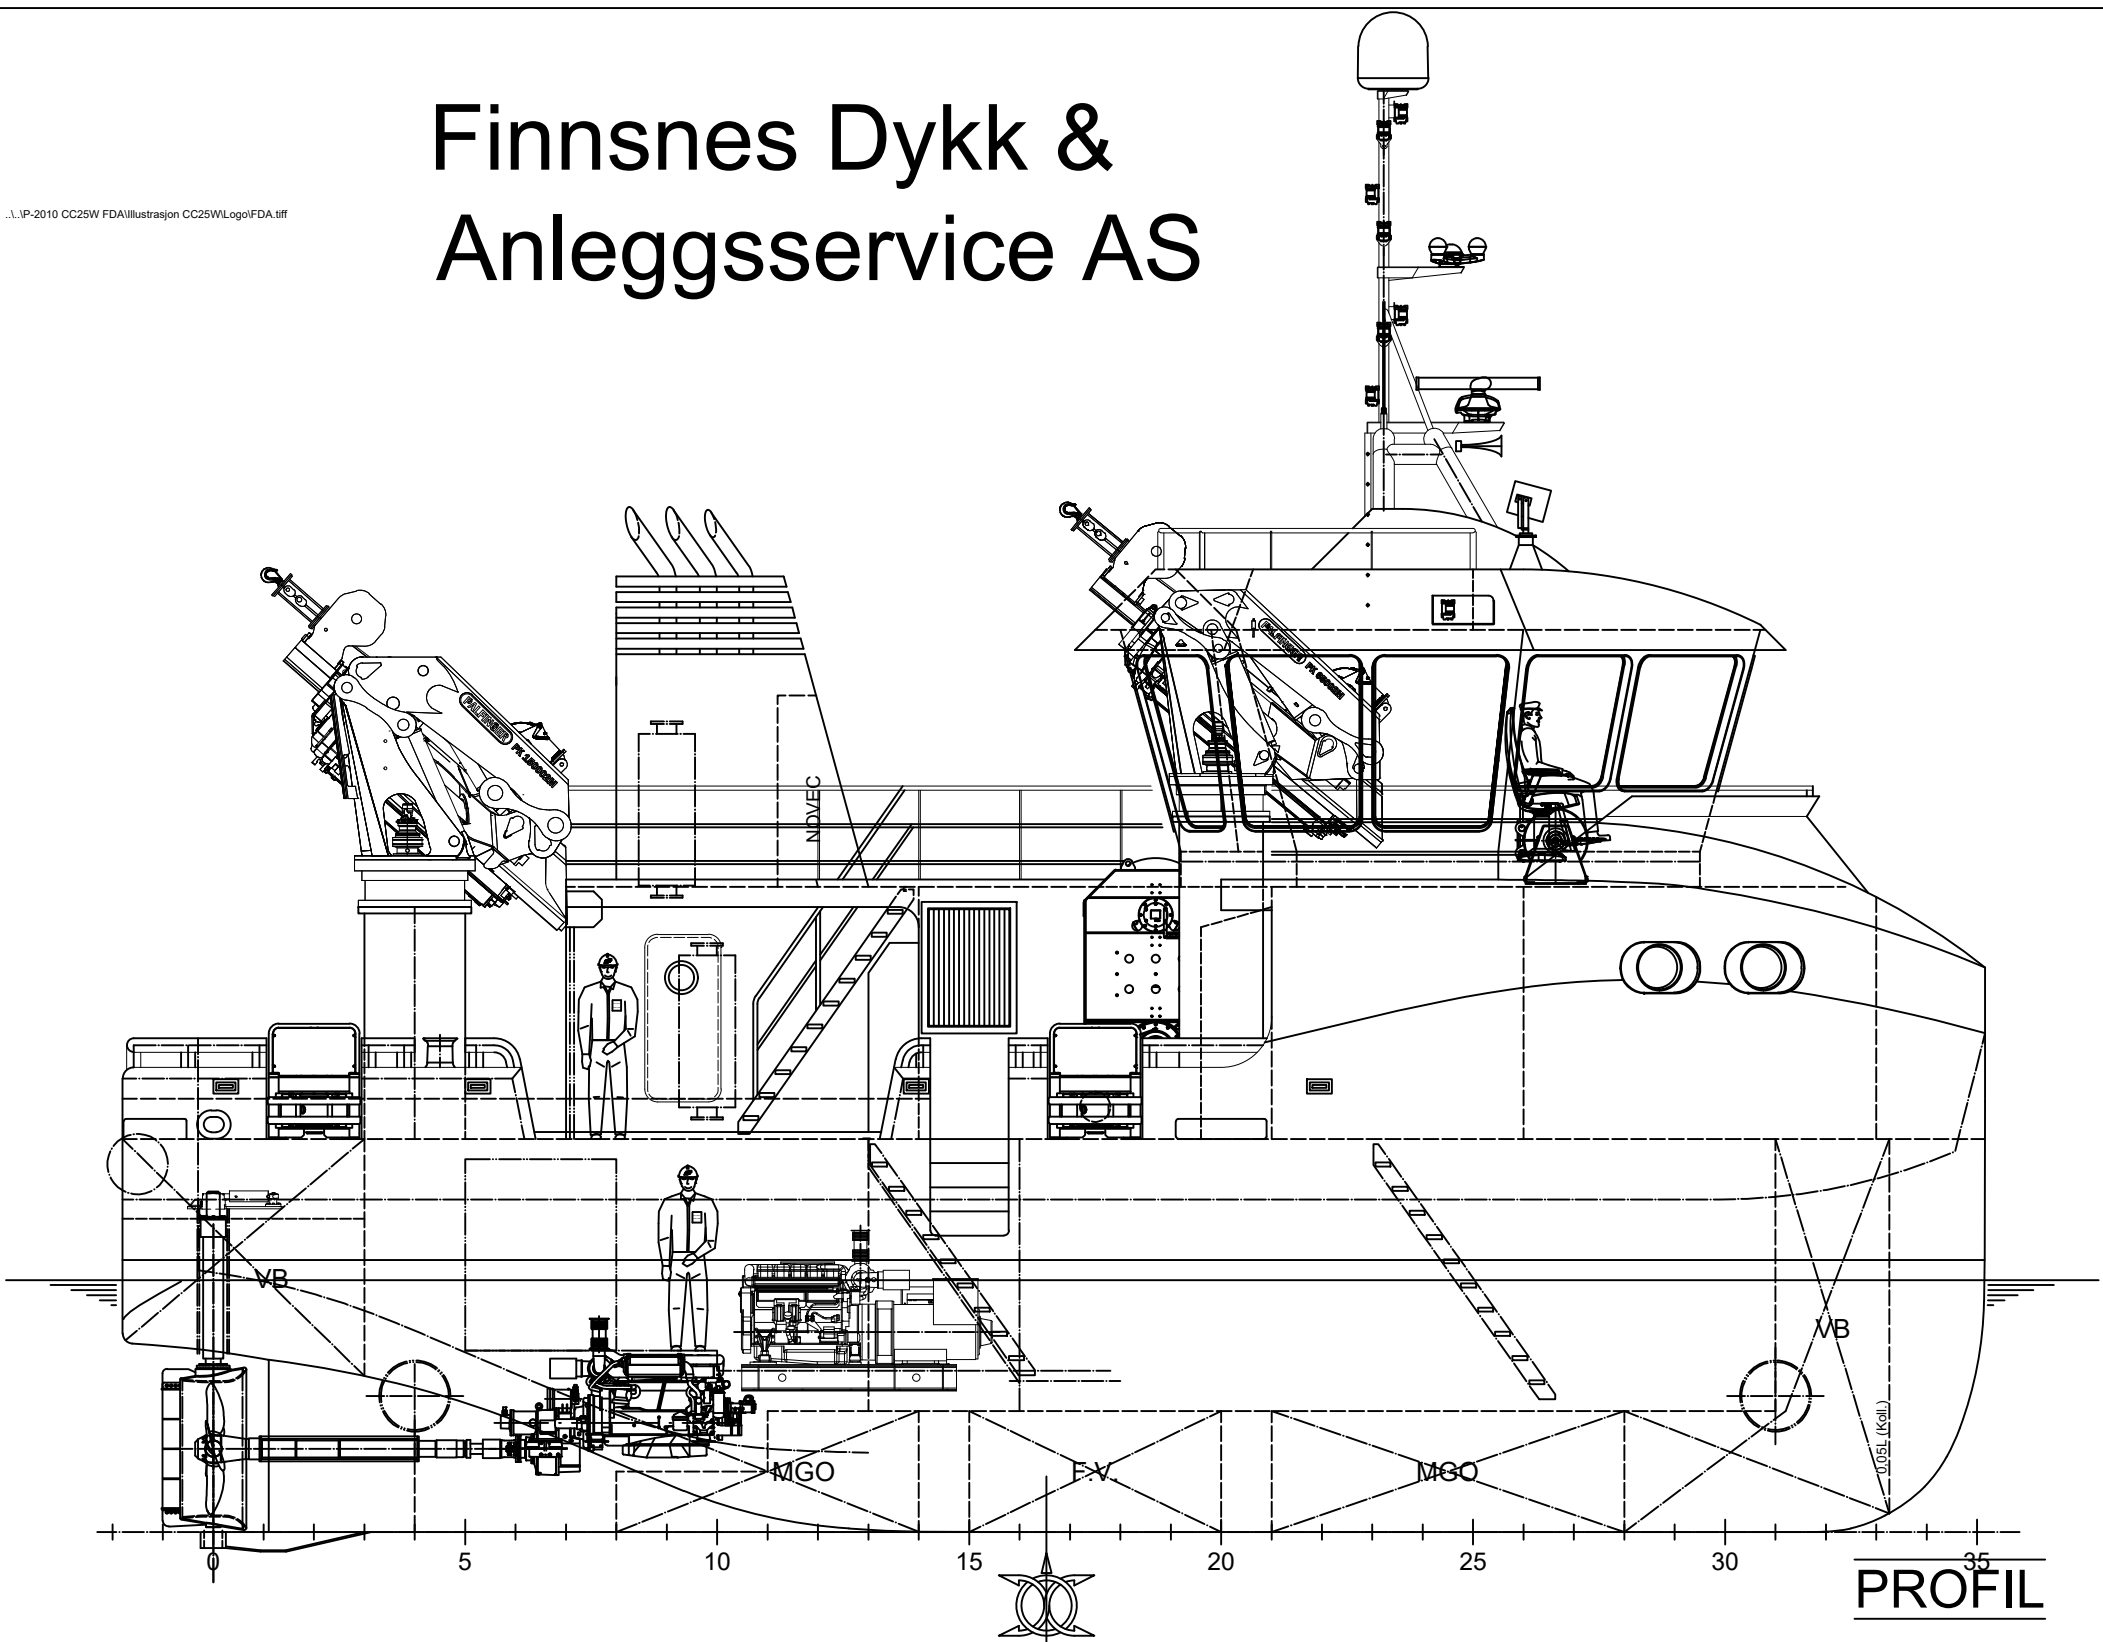


PROFIL

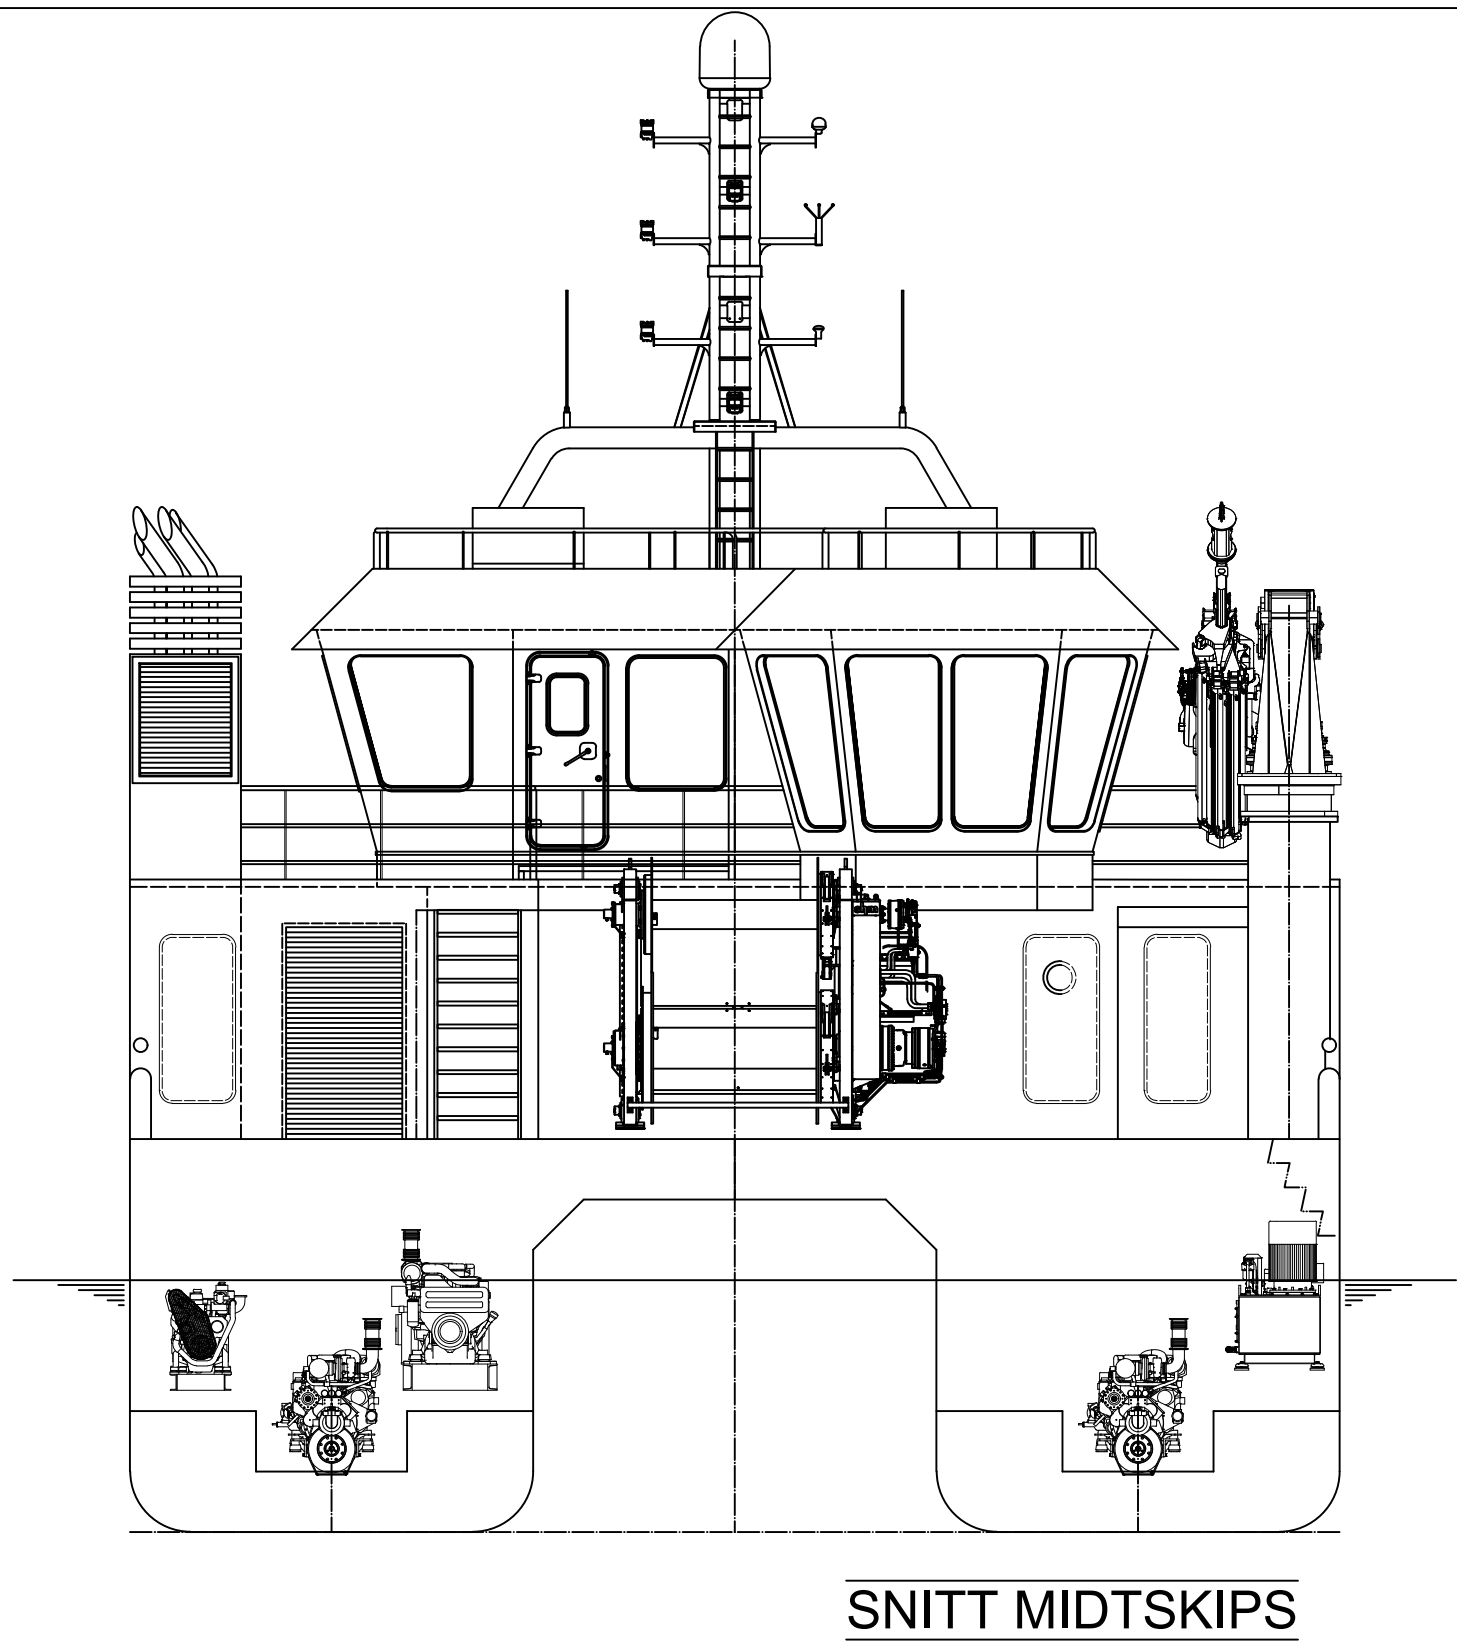


SNITT MIDTSKIPS

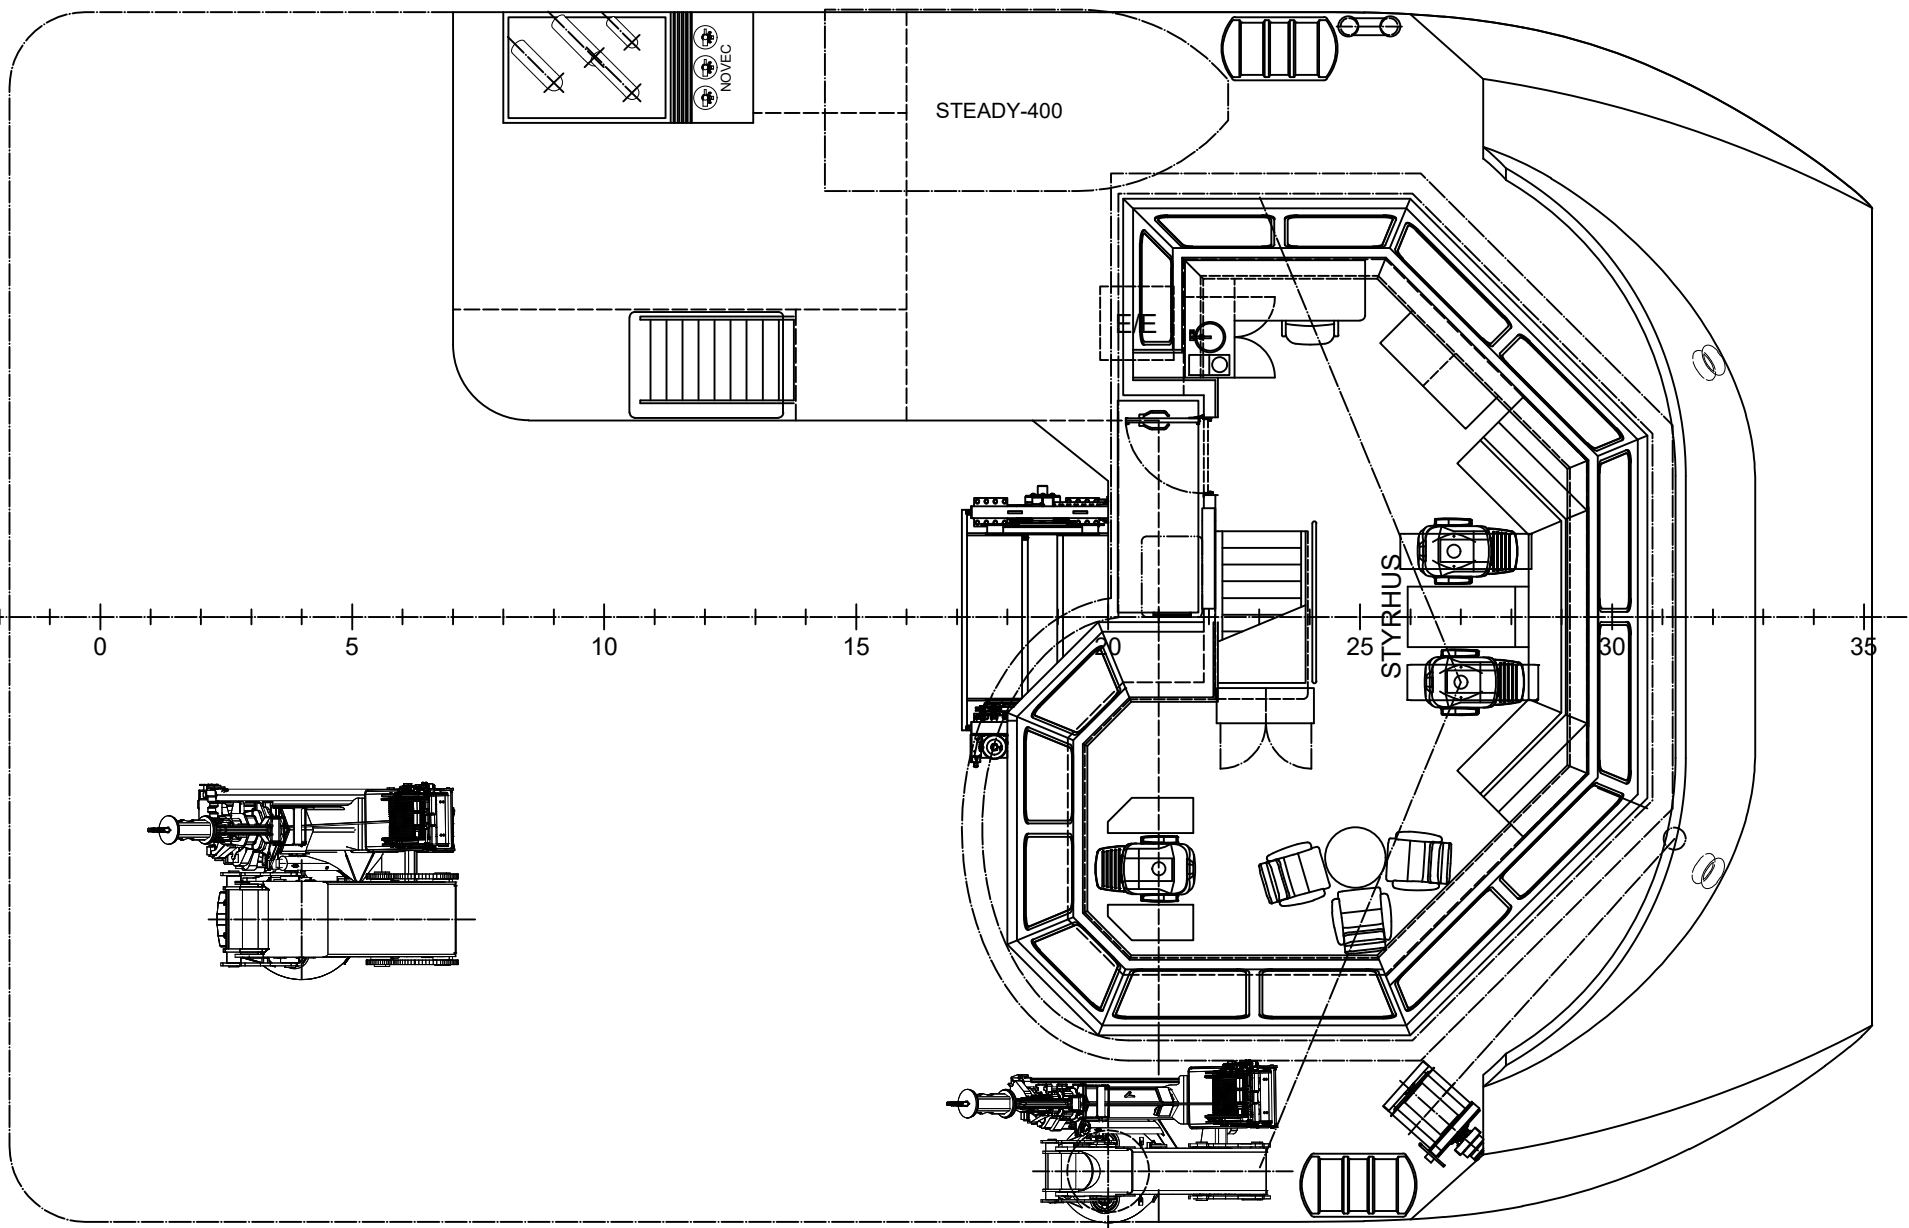


BRODEKK

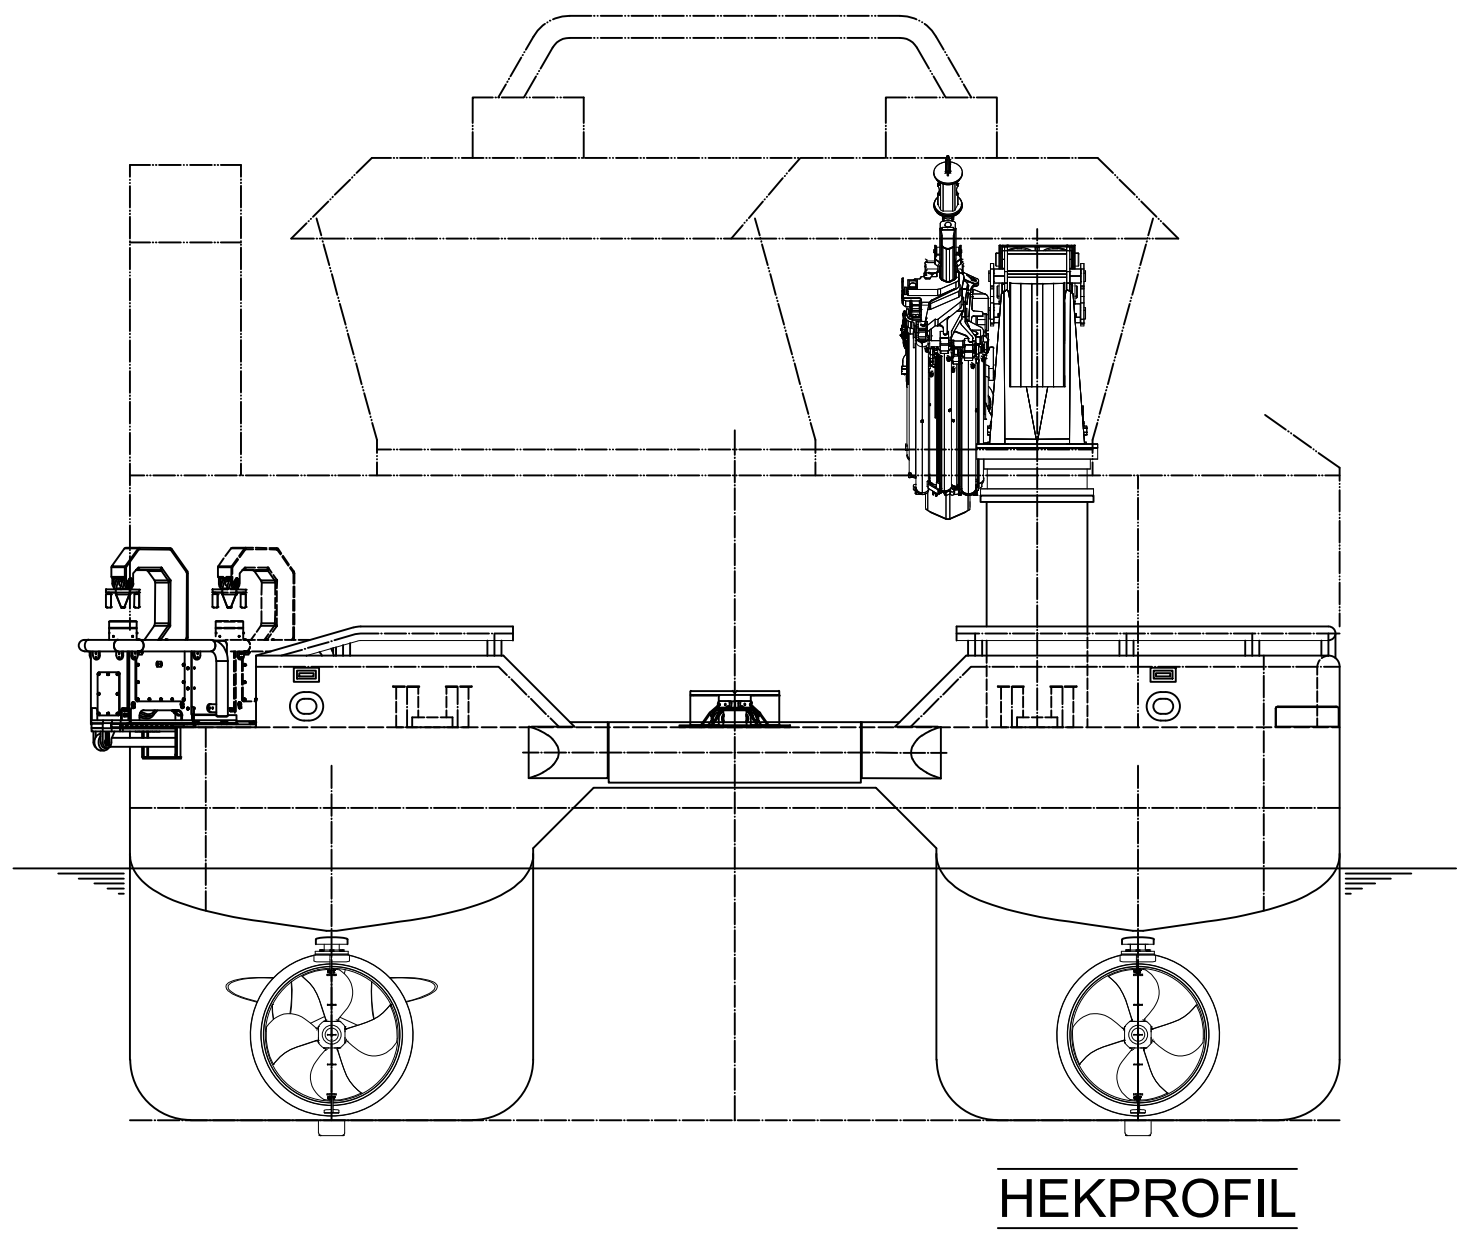


HEKPROFIL

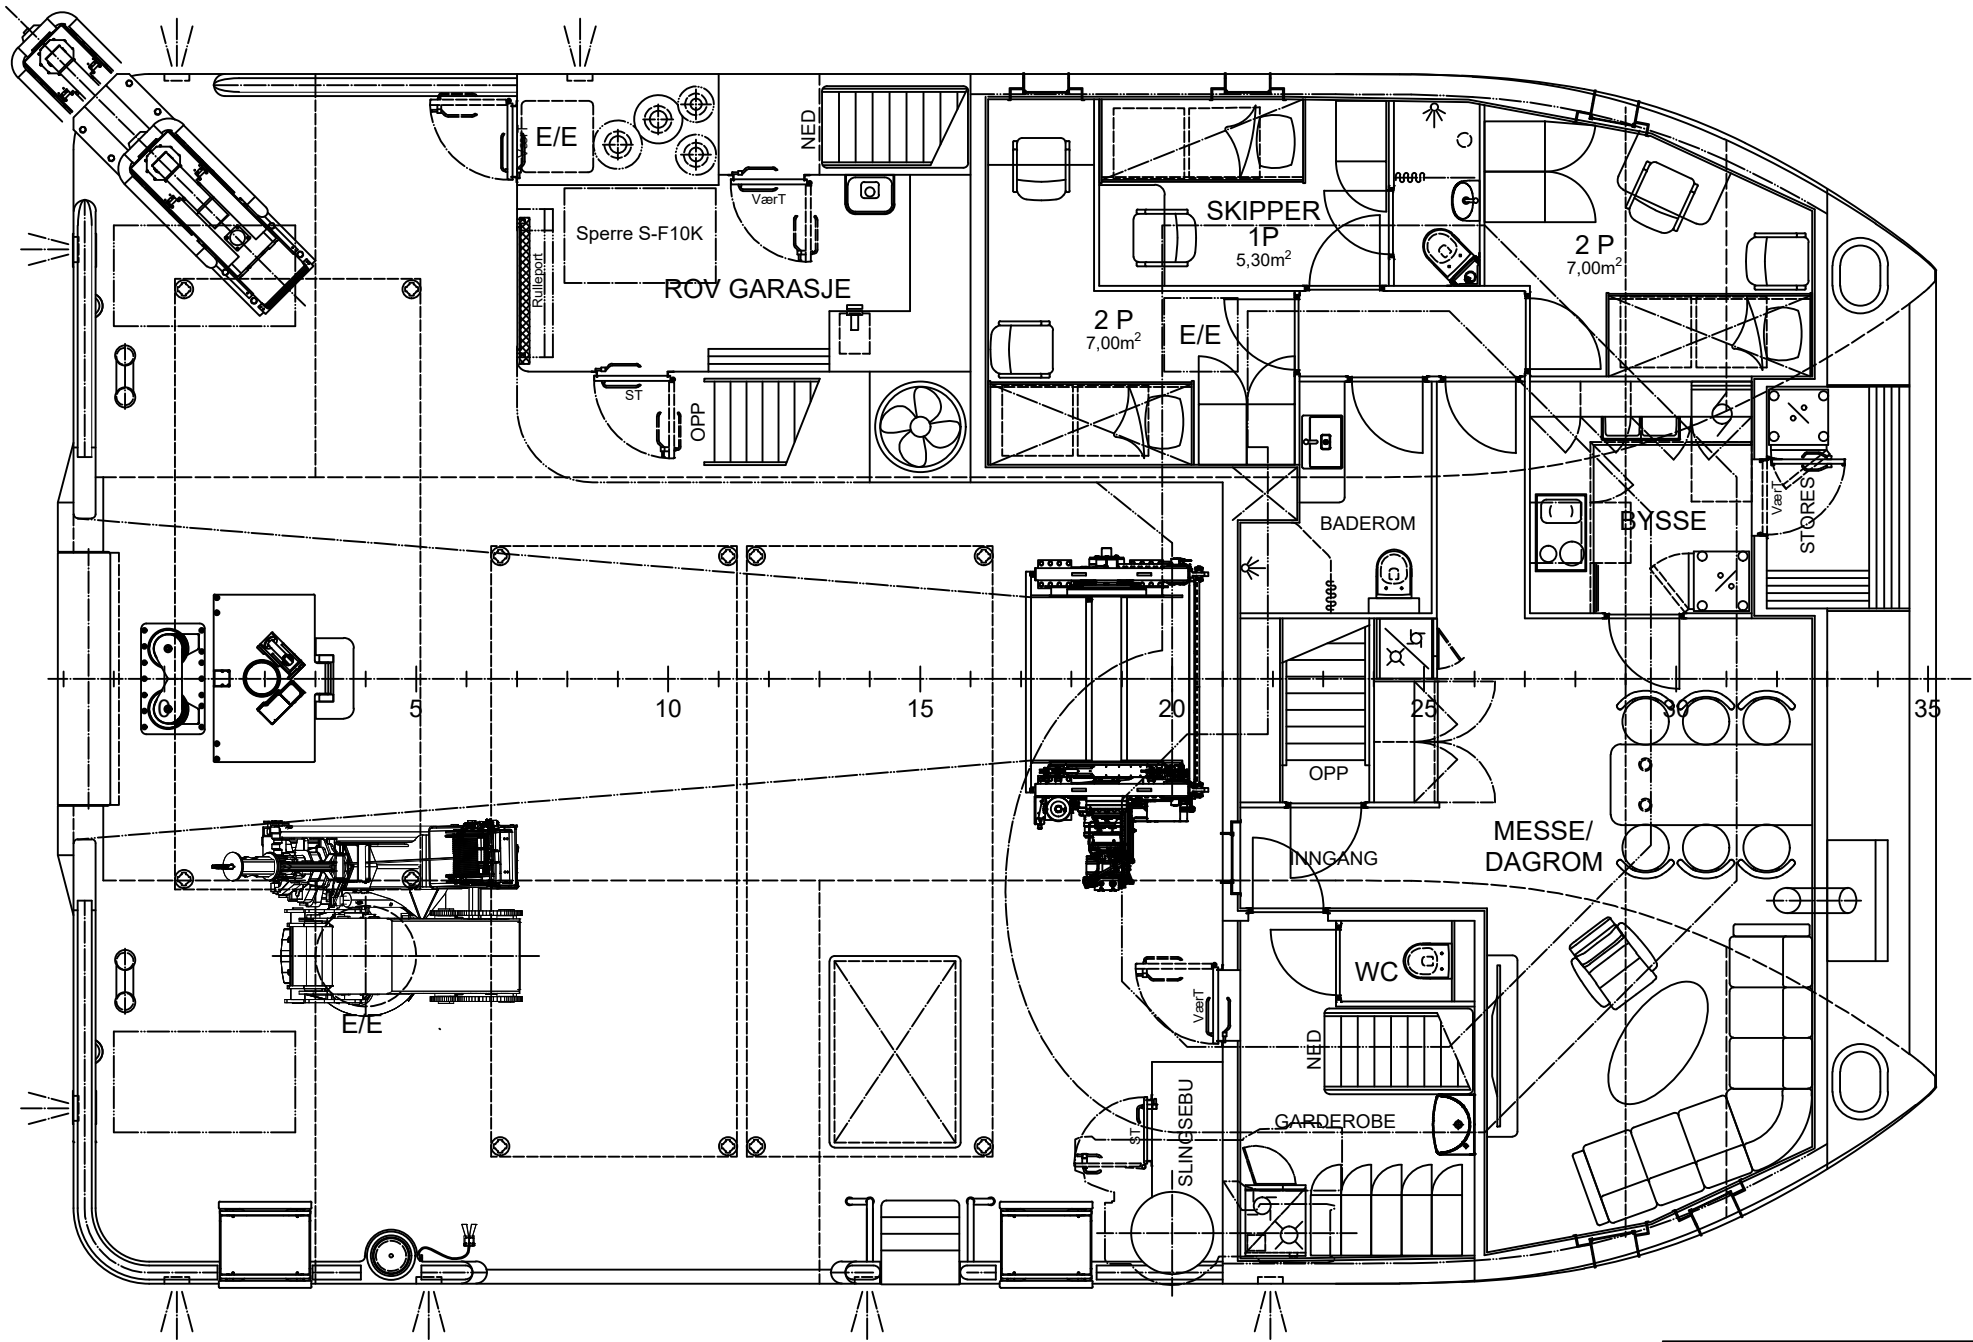

HOVEDDEKK

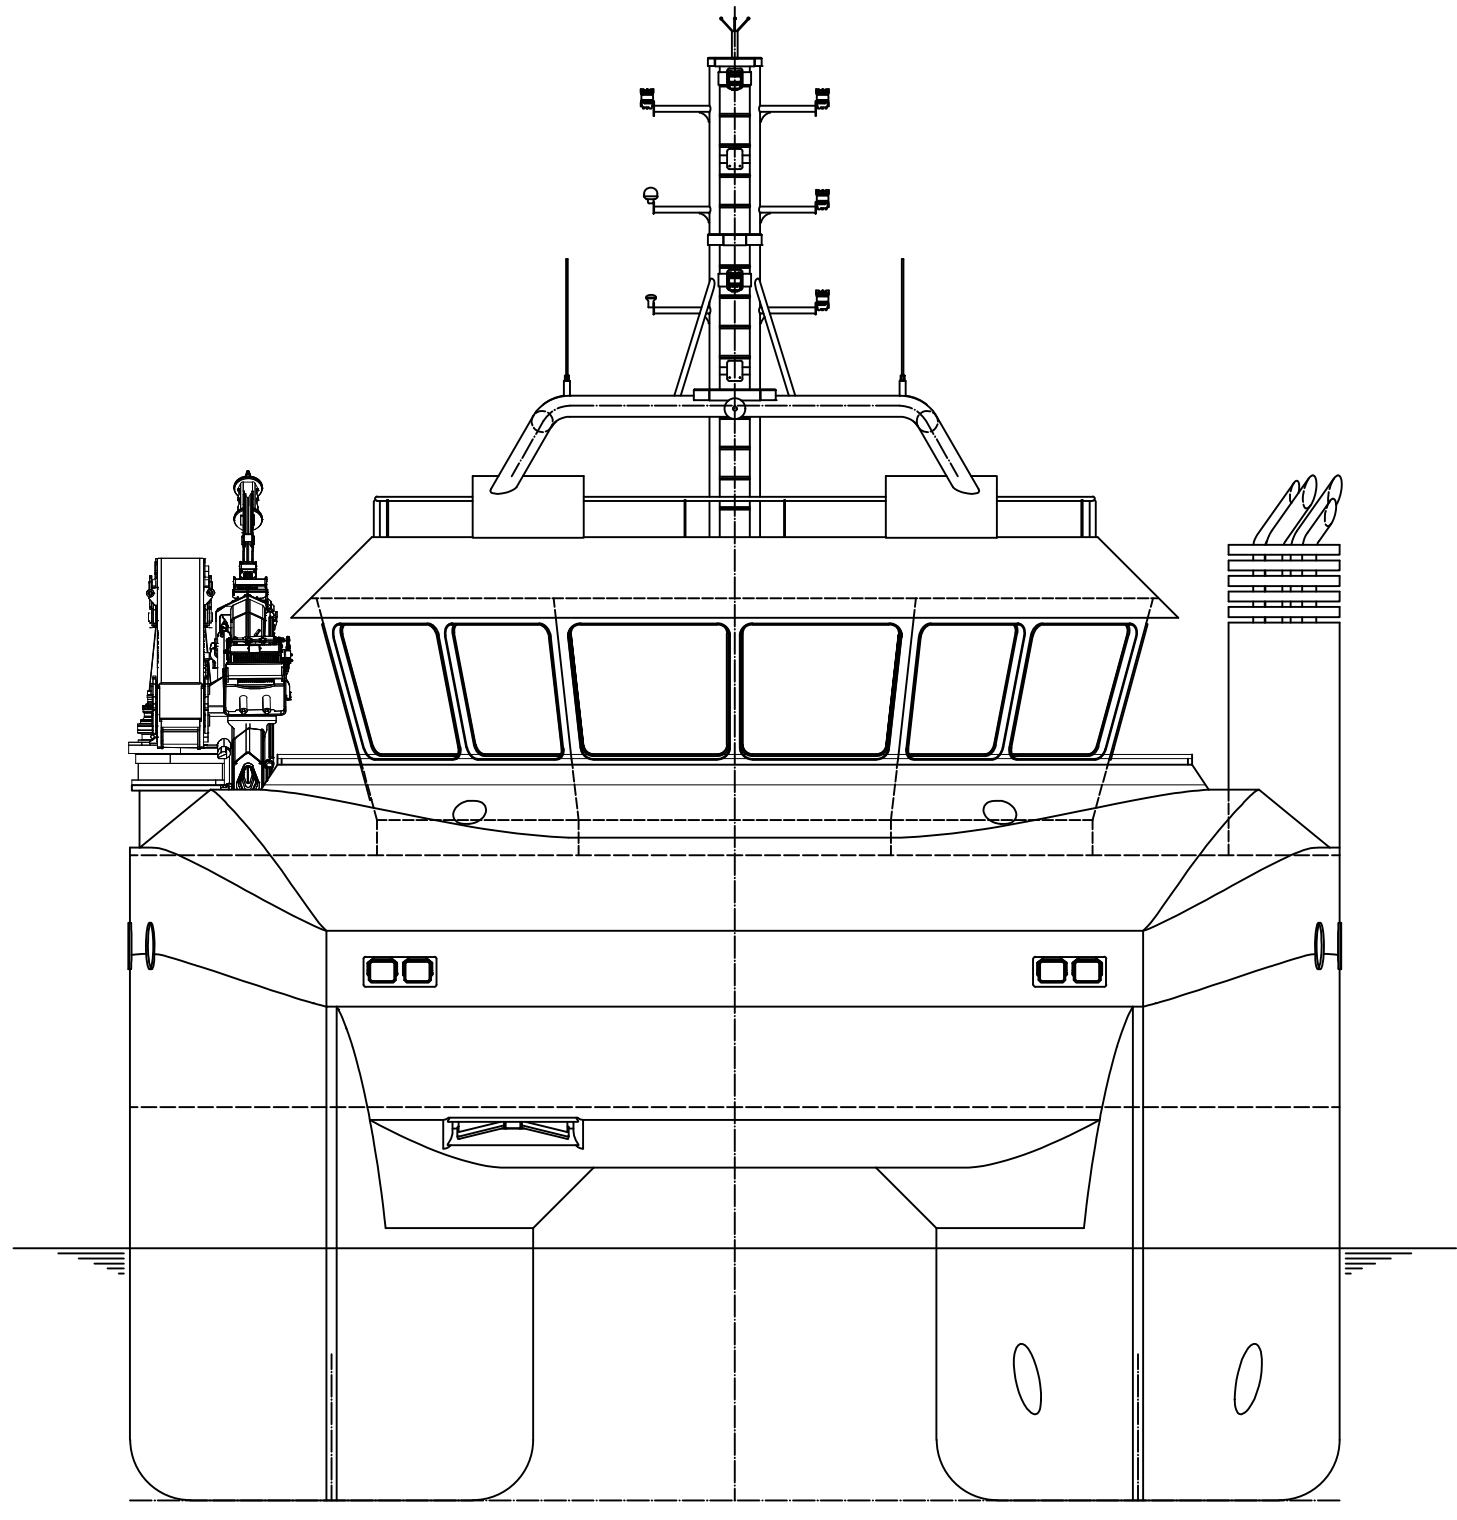

BAUGPROFIL

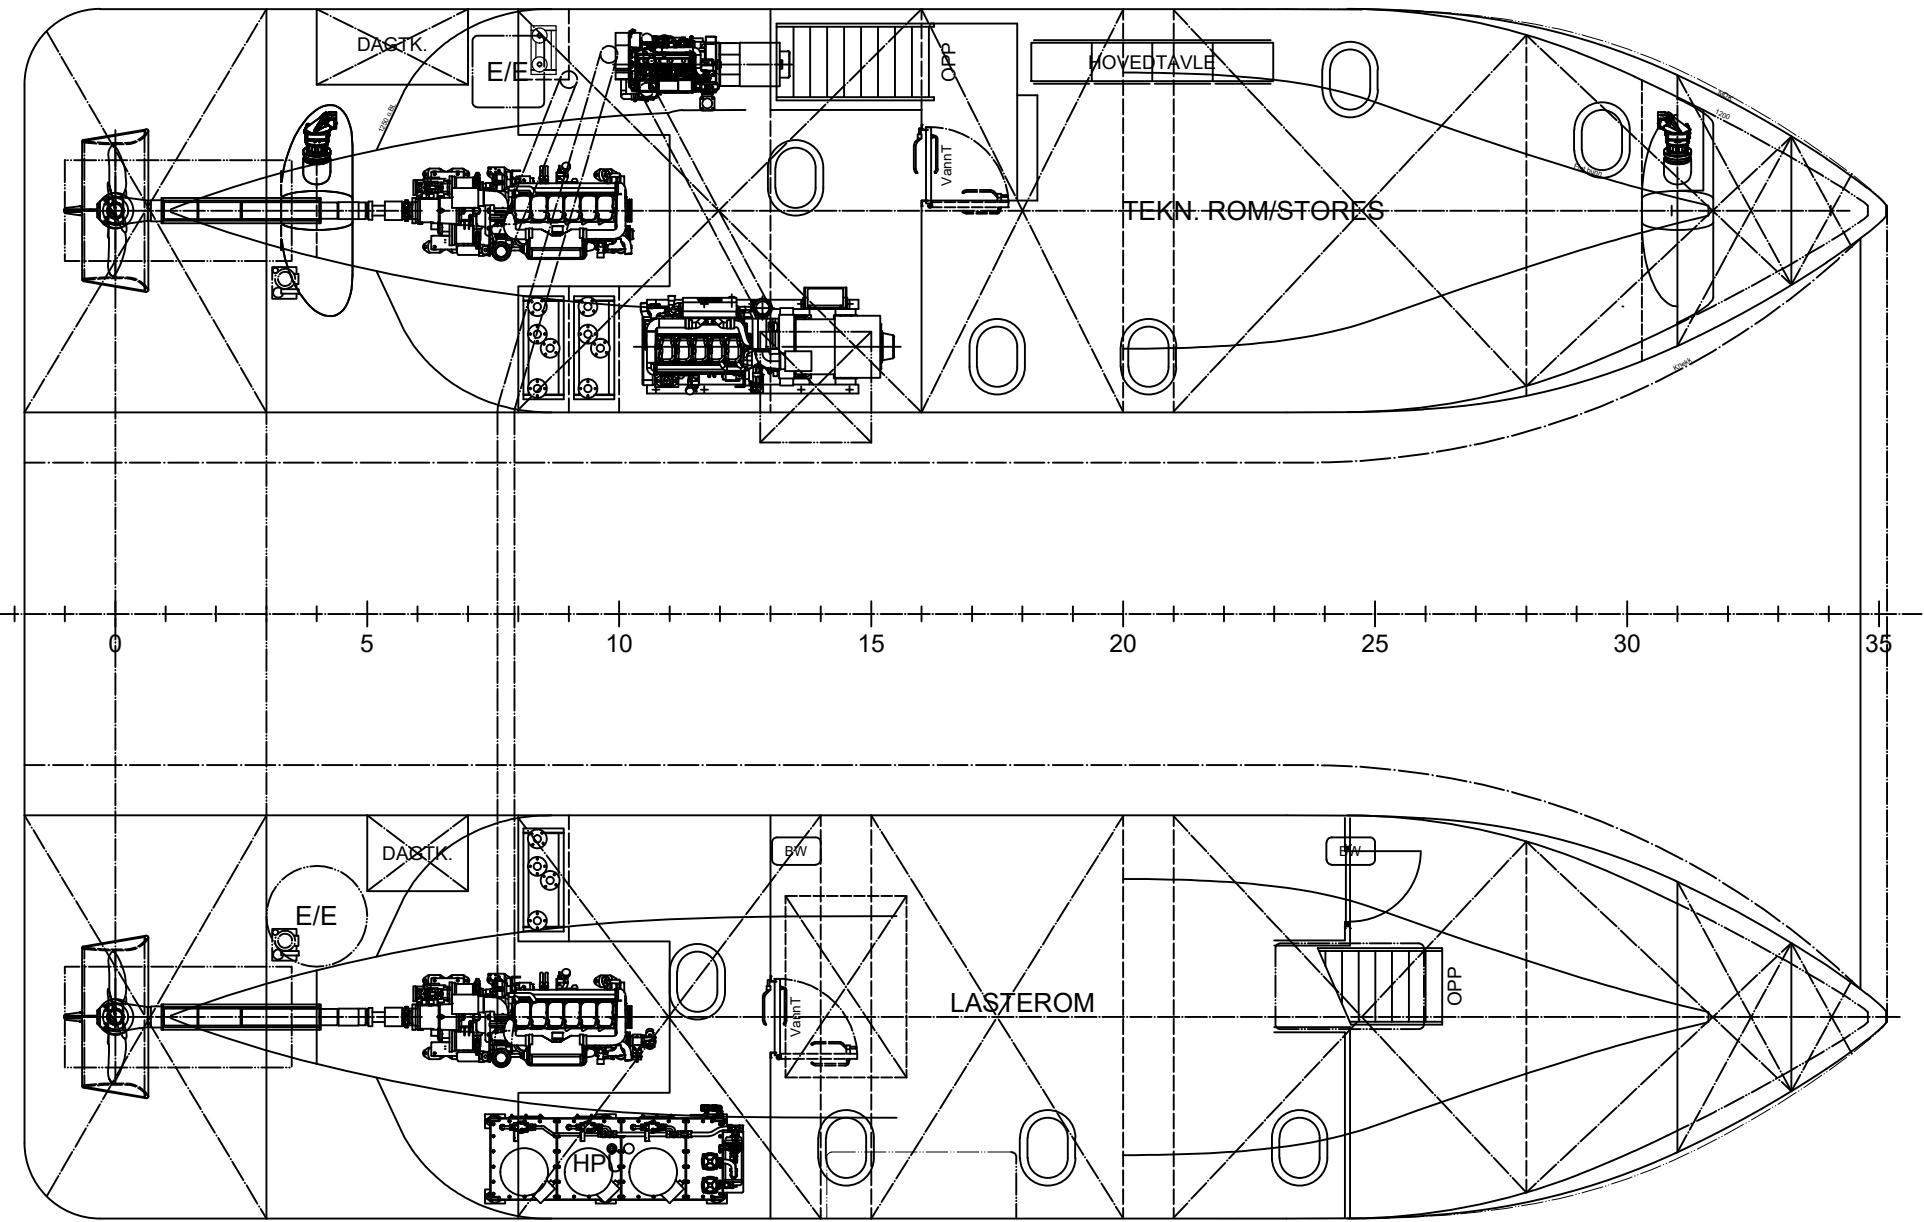

UNDER HOVEDDEKK

HOVEDDIMENSJONER

Lende over alt	18,5 m
Bredde på spant	12,0 m
Dybde i riss	3,9 m
Dypgang, service	2,5 m
Konstruksjonsdypgang	3,1 m

COASTCAT 18

ACCORDING TO INTERNATIONAL LAWS THIS DRAWING IS THE PROPERTY OF TOMRA ENGINEERING AS. THE DRAWING AND CONTENTS ARE NOT TO BE REPRODUCED OR USED FOR ANY OTHER PURPOSE WITHOUT OUR WRITTEN CONSENT.	REV	BUILDING NO./NAME	SCALE	DATE
	SHIPYARD	NB-151 "FDA HANS"	1:75	19.03.2021
	SHIPOWNER	Salthammer Båtbyggeri AS	CHECKED	DRAWN
	DATE	Finnsnes Dykk & Anleggsservice AS		R.F.
DRAWING TITLE	OWNER	Generalarrangement Servicekatamaran 18x12m	DRAWING NO	2017.100.101 A
	CLASSIFICATION			
	APPROVED BY			
	ARCHIVE			
PLOT DATE	ARCHIVE	TOMRA ENGINEERING AS	CONSULTING NAVAL ARCHITECTS AND MARINE ENGINEERS	Address: Vikvegen 55, NO-6393 TOMREFJORD